DO NOT SCALE FROM THIS DRAWING

THE GENERAL CONTRACTOR IS TO CHECK ALL DIMENSIONS ON SITE AND REPORT ANY DISCREPENCIES TO THE SUPERVISING OFFICER.

ALL DIMENSIONS ARE SHOWN IN 'mm' UNLESS OTHERWISE STATED.

Schematic Block Plan - GROUND

scale 1:200

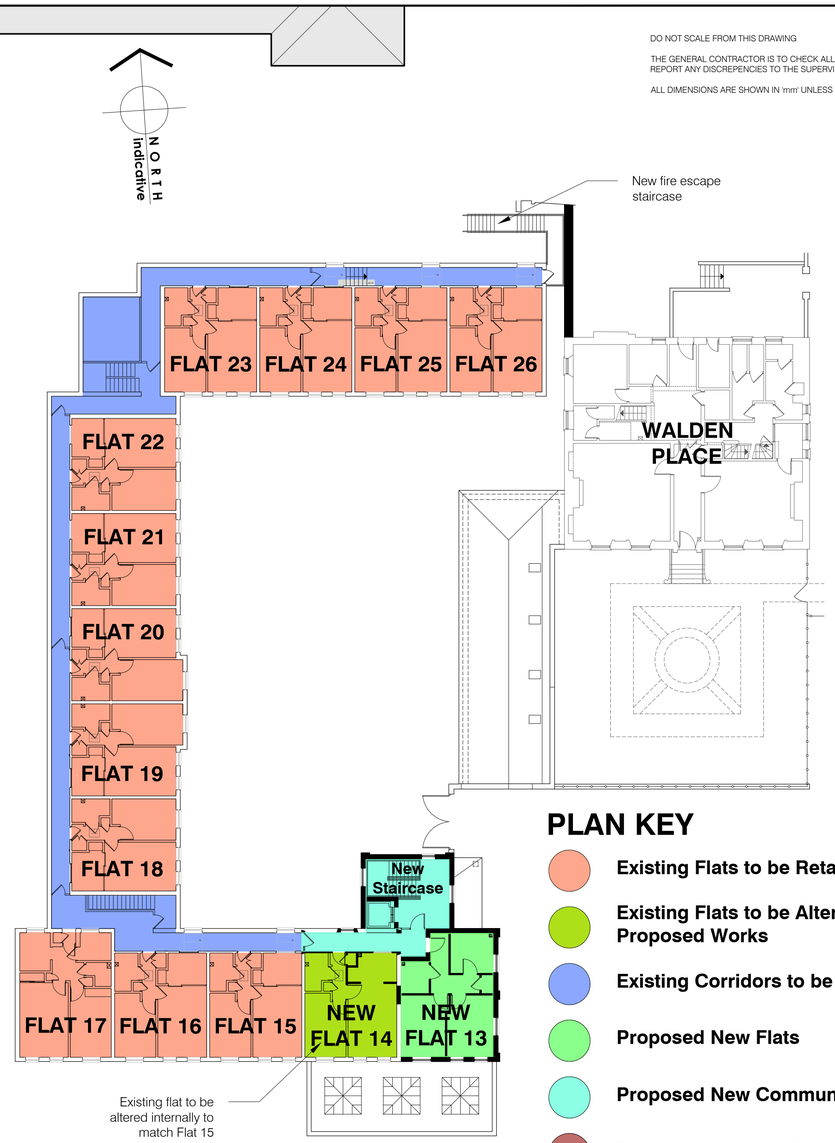

Schematic Block Plan - FIRST

scale 1:200

PLAN KEY

- Existing Flats to be Retained
- Existing Flats to be Altered for Proposed Works
- Existing Corridors to be Retained
- Proposed New Flats
- Proposed New Communal Areas
- Proposed New Ancillary Areas

NOTE:
ELEVATIONS INDICATIVE ONLY TO SHOW SCALE

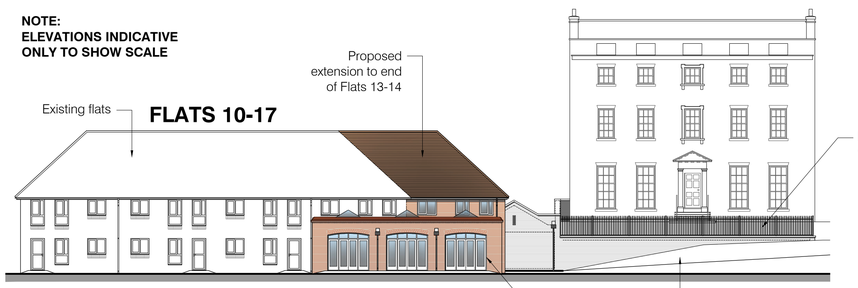

Section A-A - South Elevation

scale 1:200

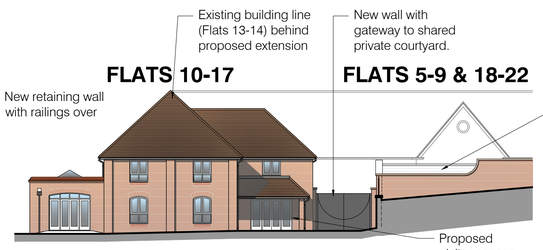

Section B-B - East Elevation

scale 1:200

Section C-C - West Elevation

scale 1:200

The Design Partnership

The Design Partnership (Ely) Ltd
Claremont House,
10 Station Road,
Chatteris
Cambridgeshire PE16 6AG

Tel: 01354 693111

Job Title

Proposed Alterations and Extension of Walden Place, Saffron Walden for Uttlesford District Council

Drawing Title

Planning Proposals
Proposed Drawings
Plans & Elevations

Date	Scale	Drwn	Dwg. No.	Rev.
July 20	1:200 @ A1	CB	UDC-655-PP02	

The Design Partnership©